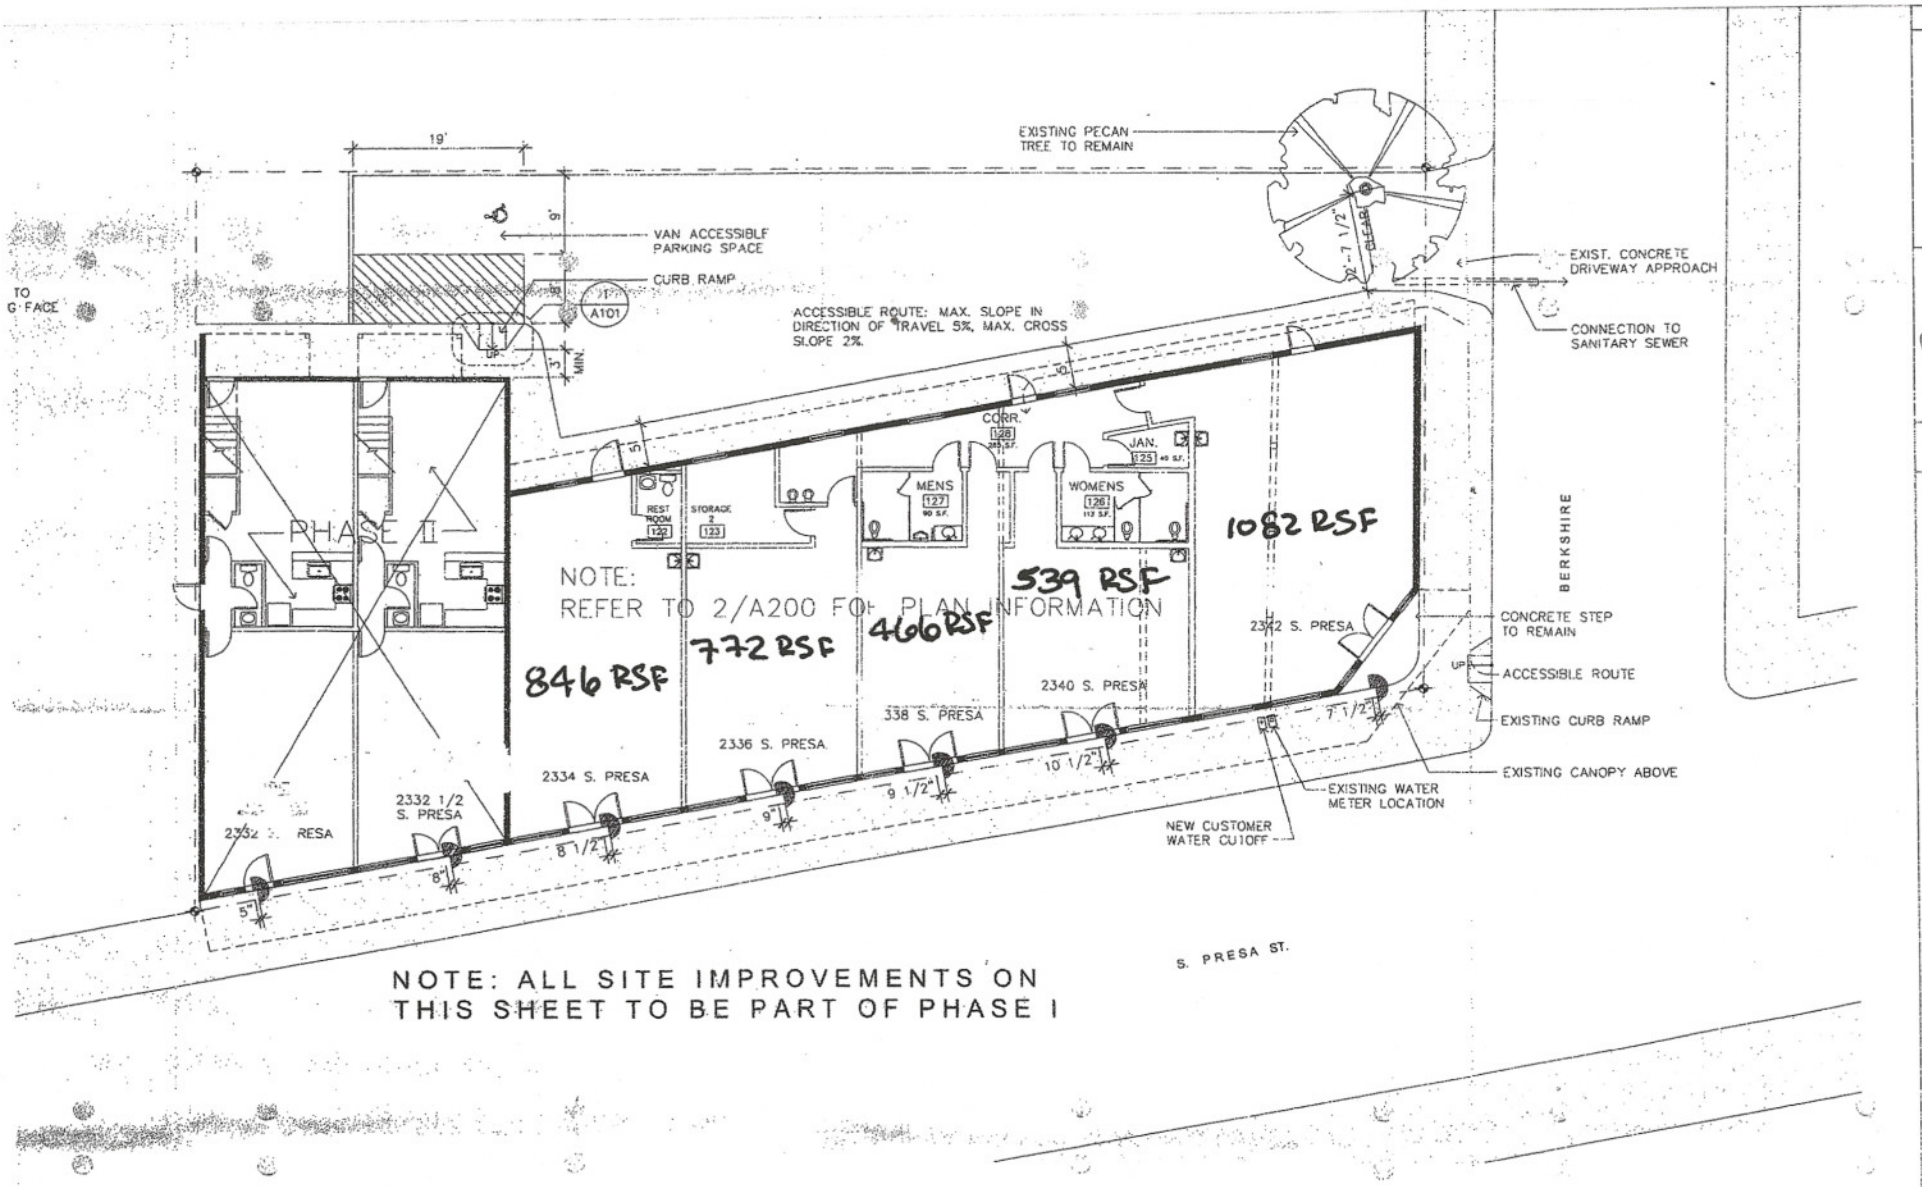

SITE ACCESSIBILITY

SCALE: 1/8" = 1'-0"

DARRYL OHLENBUSCH, ARCHITECT

REGISTERED ARCHITECT DARRYL OHLENBUSCH 18505 STATE OF TEXAS

20 APR 06

100% CONSTRUCTION DOCUMENTS

2340 S. PRESA STREET

SAN ANTONIO, TEXAS

SHEET CONTENTS: SITE / BUILDING UTILITIES

DRAWN DD

CHECKED

APPROVED

DATE 3 APR 2006

SHEET NO. A101

6 5 4 3 2 1